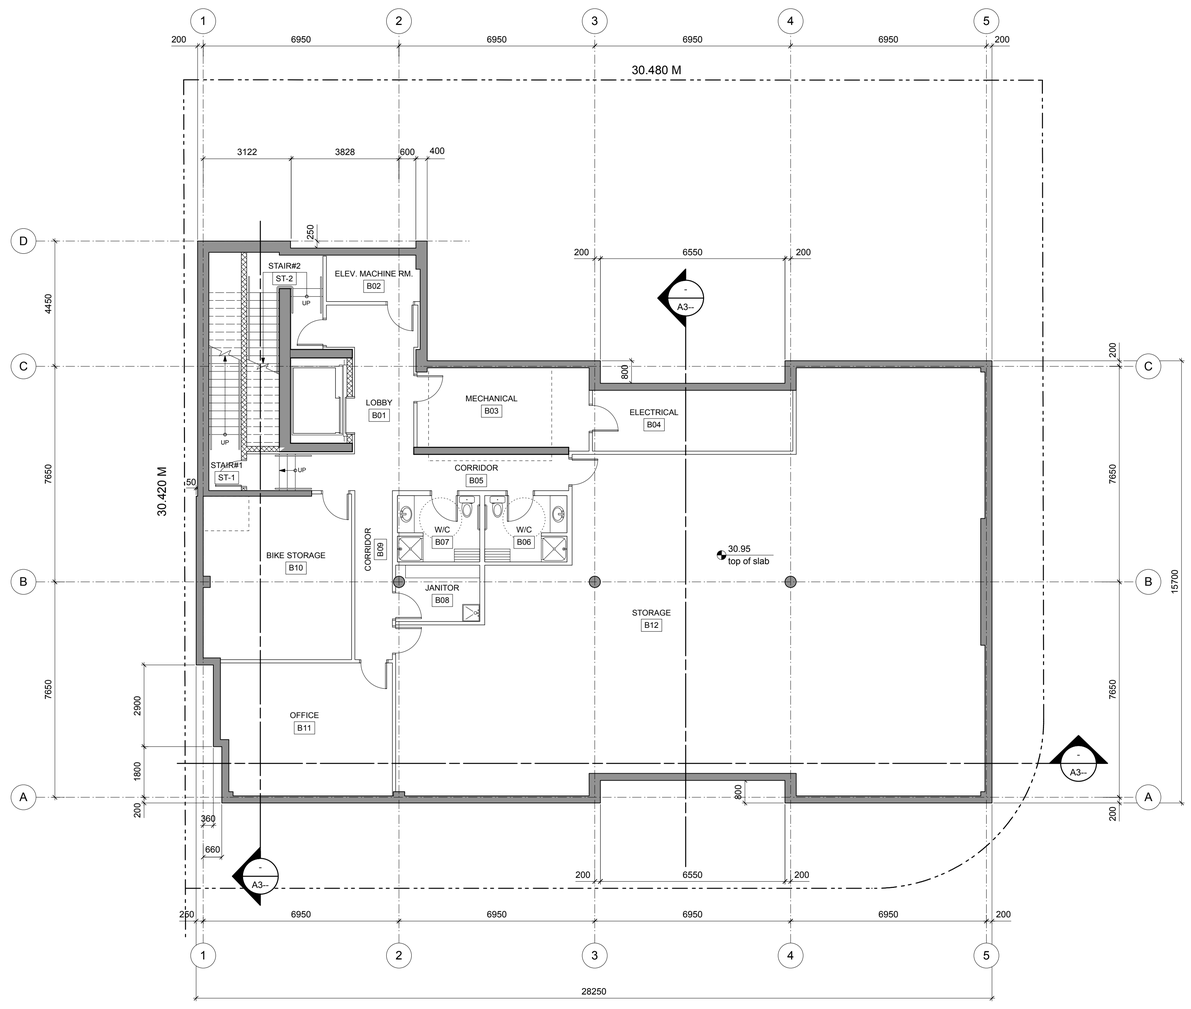

1 / A200 Basement Floor Plan
scale 1:100

Rev	Date	Description
Rev	Date	Description
plot date	12 October 11	drawing file	0932 A200 Plans.vwx
drawn by	tpb	checked by	crk
scale	1:100	project number	0932

dHKa **de Hoog** & **Kierulf** architects

977 Fort Street
Victoria BC
V8V 3K3

Tel 250•658•3367
Fax 250•658•3397

project name
1590 Cedar Hill Cross Road
Victoria, BC
Tri-Eagle Developments Ltd.

drawing title
Basement Plan

COPYRIGHT RESERVED. THESE PLANS AND DESIGNS ARE AND AT ALL TIMES REMAIN THE PROPERTY OF DE HOOG & KIERULF ARCHITECTS TO BE USED FOR THE PROJECT SHOWN AND MAY NOT BE REPRODUCED WITHOUT WRITTEN CONSENT

drawing no. A200

revision no.

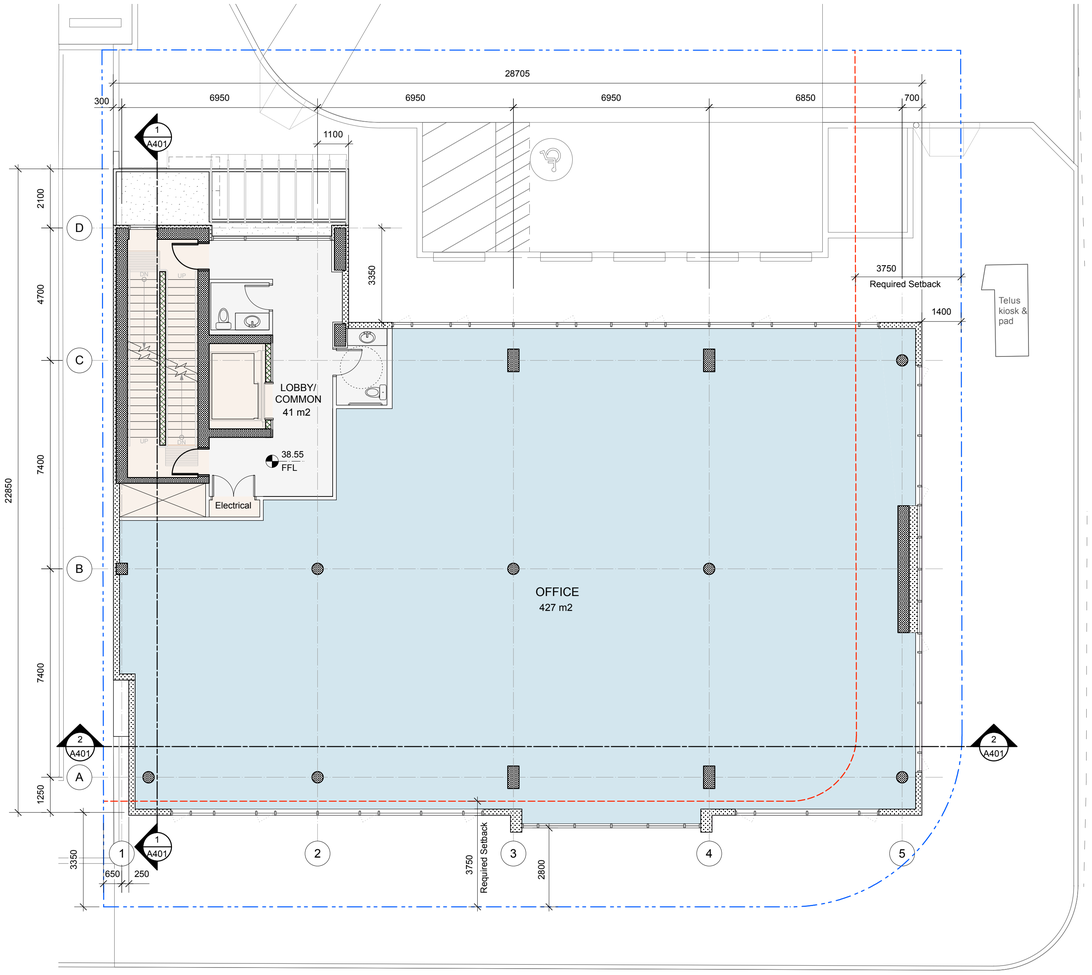

1 A203 SECOND FLOOR PLAN
scale: 1:100

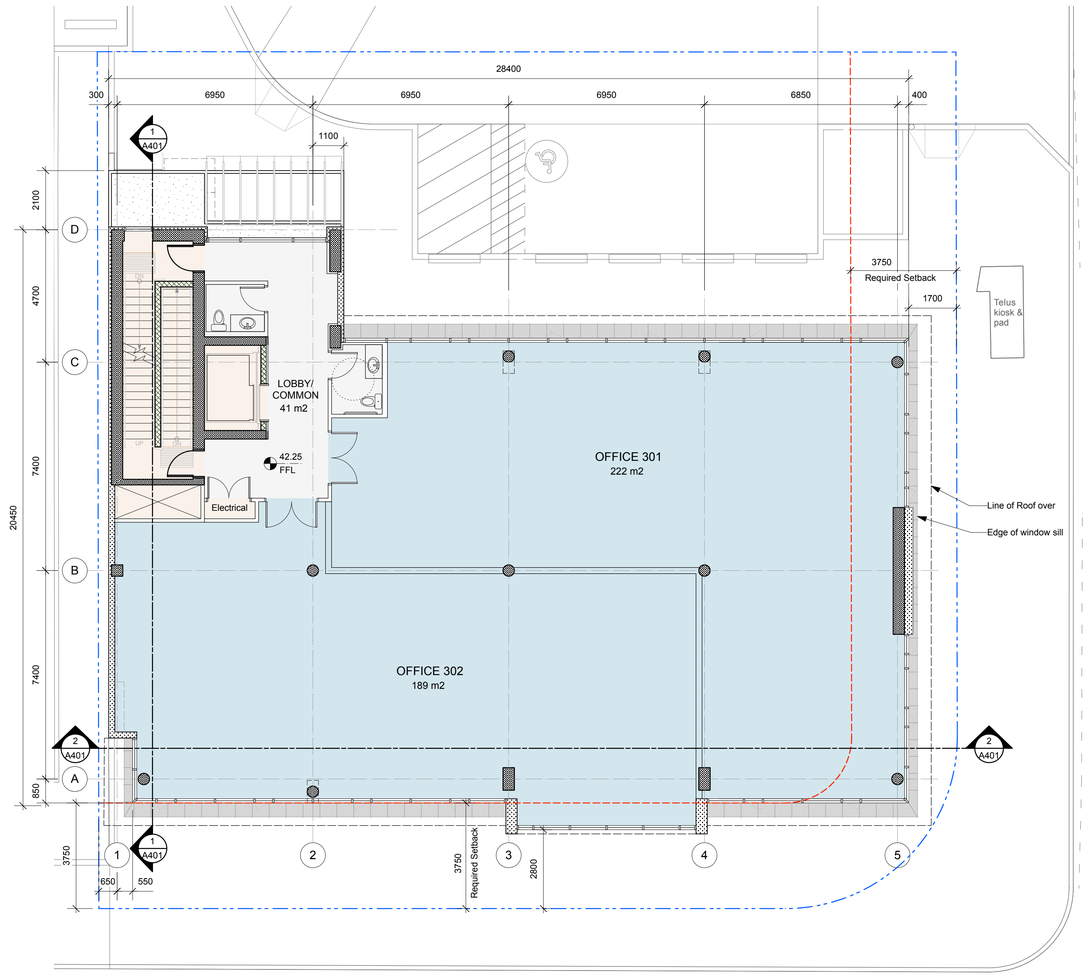

2 A203 THIRD FLOOR PLAN
scale: 1:100

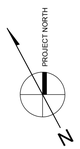

Rev	Date	Description
Rev	Date	Description
Rev	Date	Description
Rev	Date	Description
Rev	Date	Description
Rev	Date	Description
Rev	Date 28 March 2011	Description issued for Development Permit

plot date		drawing file	0932_A201-203 Plans
drawn by	tpb	checked by	crk
scale	as shown	project number	0932

dHKa **de Hoog** & **Kierulf** architects

977 Fort Street
Victoria BC
V8V 3K3

Tel 250•658•3367
Fax 250•658•3397

project name
1590 Cedar Hill X Road
Victoria, BC
Tri-Eagle Developments Ltd

drawing title
Second & Third Floor Plans

COPYRIGHT RESERVED. THESE PLANS AND DESIGNS ARE AND AT ALL TIMES REMAIN THE EXCLUSIVE PROPERTY OF DE HOOG & KIERULF ARCHITECTS TO BE USED FOR THE PROJECT SHOWN AND MAY NOT BE REPRODUCED WITHOUT WRITTEN CONSENT

drawing no. A-203

revision no.